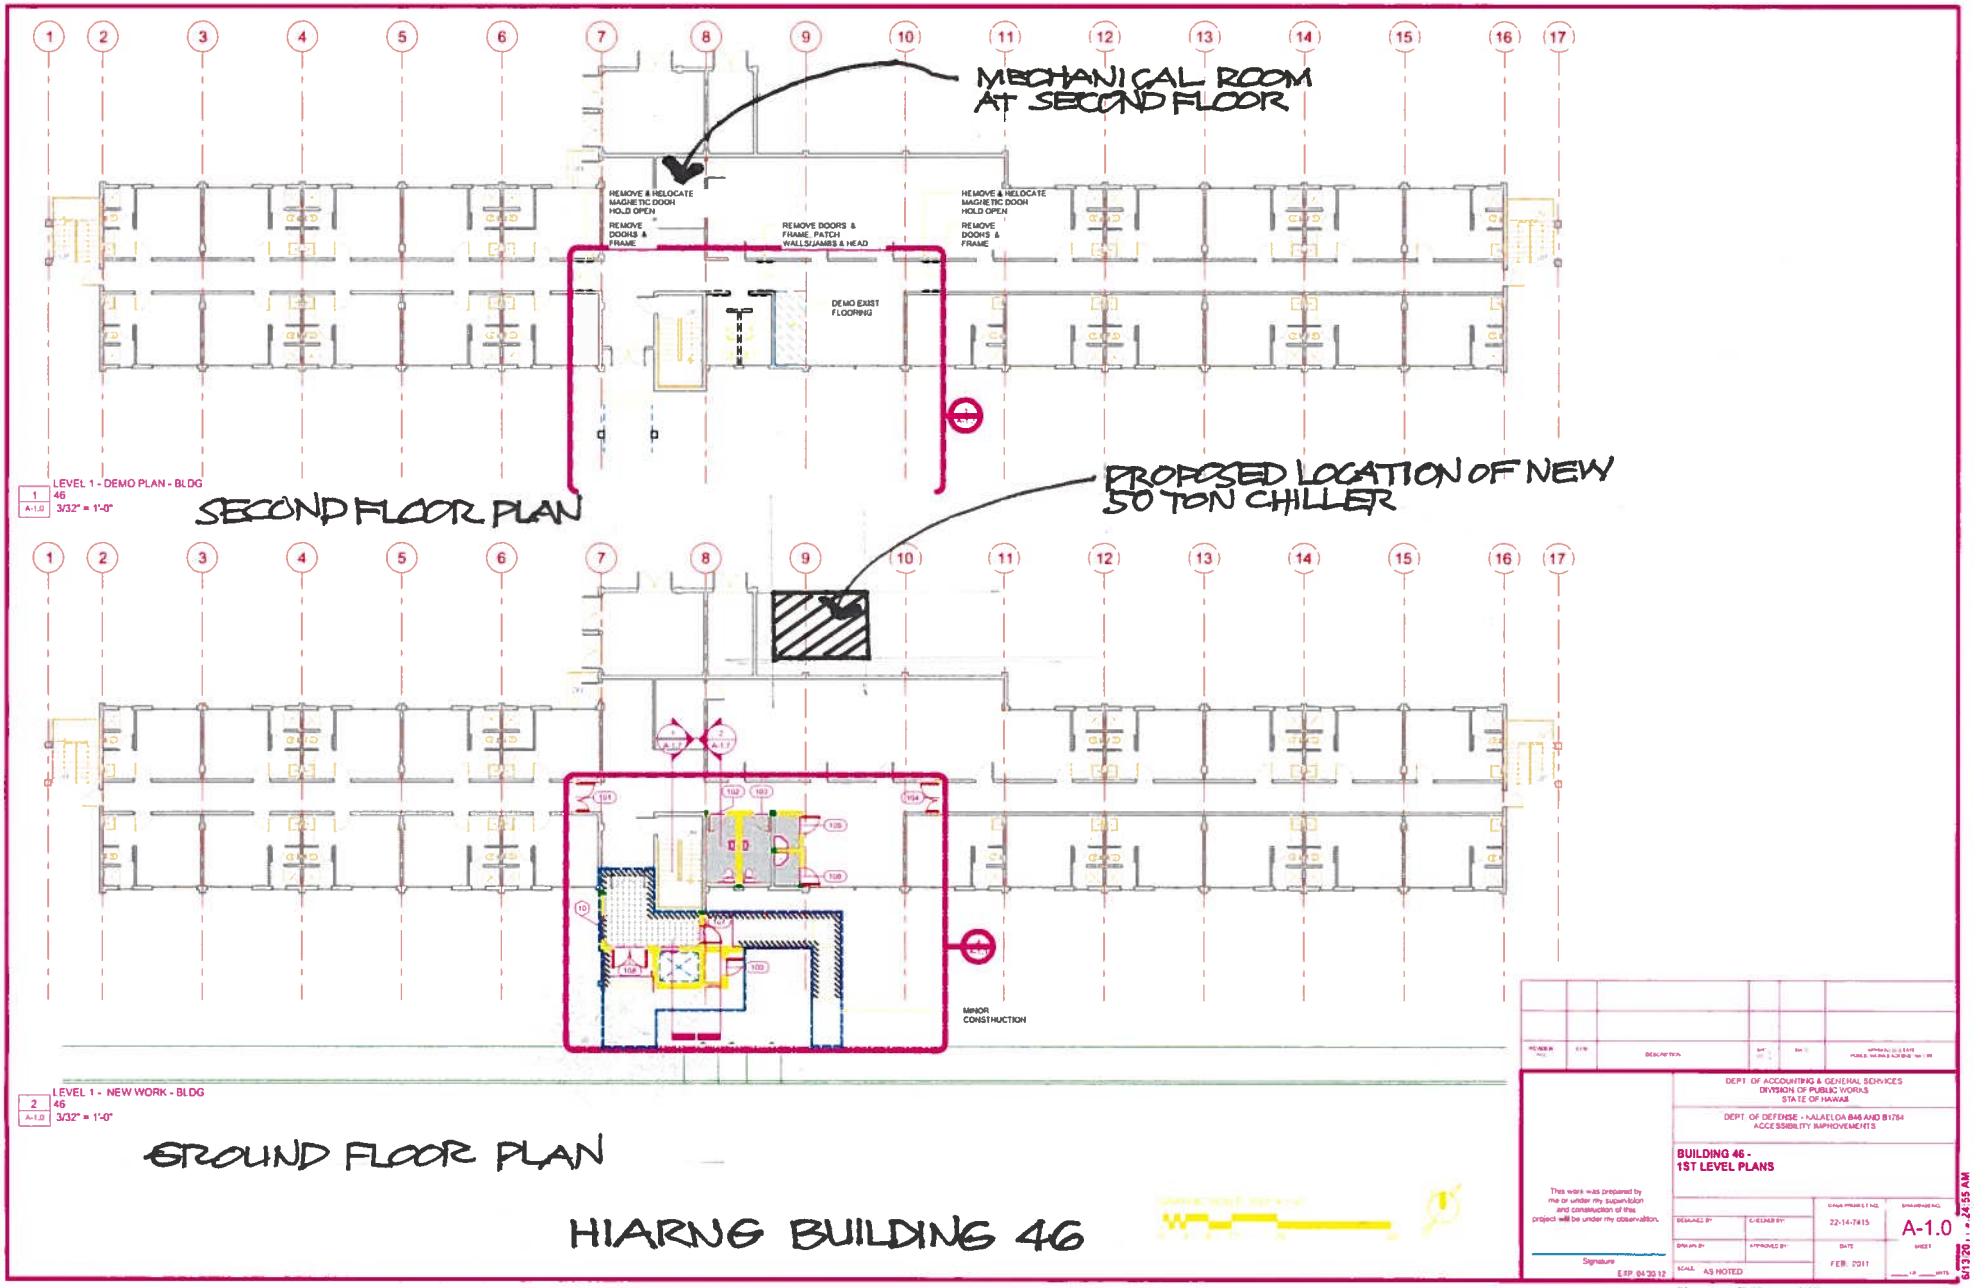
MECHANICAL ROOM AT SECOND FLOOR
REMOVE & RELOCATE MAGNETIC DOOR HOLD OPEN
REMOVE DOORS & FRAME
REMOVE DOORS & FRAME, PATCH WALLS/JAMBS & HEAD
DEMO EXIST FLOORING
LEVEL 1 - DEMO PLAN - BLDG 46
3/32" = 1'-0"
SECOND FLOOR PLAN
PROPOSED LOCATION OF NEW 50 TON CHILLER
MINOR CONSTRUCTION
LEVEL 1 - NEW WORK - BLDG 46
3/32" = 1'-0"
GROUND FLOOR PLAN
HIARNG BUILDING 46
DEPT. OF ACCOUNTING & GENERAL SERVICES
DIVISION OF PUBLIC WORKS
STATE OF HAWAII
DEPT. OF DEFENSE - KALAELOA B46 AND B1784
ACCESSIBILITY IMPROVEMENTS
BUILDING 46 -
1ST LEVEL PLANS
This work was prepared by me or under my supervision and construction of this project will be under my observation.
Signature
EXP. 04/30/12
22-14-7415
A-1.0
FEB. 2011
AS NOTED
6/13/2011 4:24:55 AM