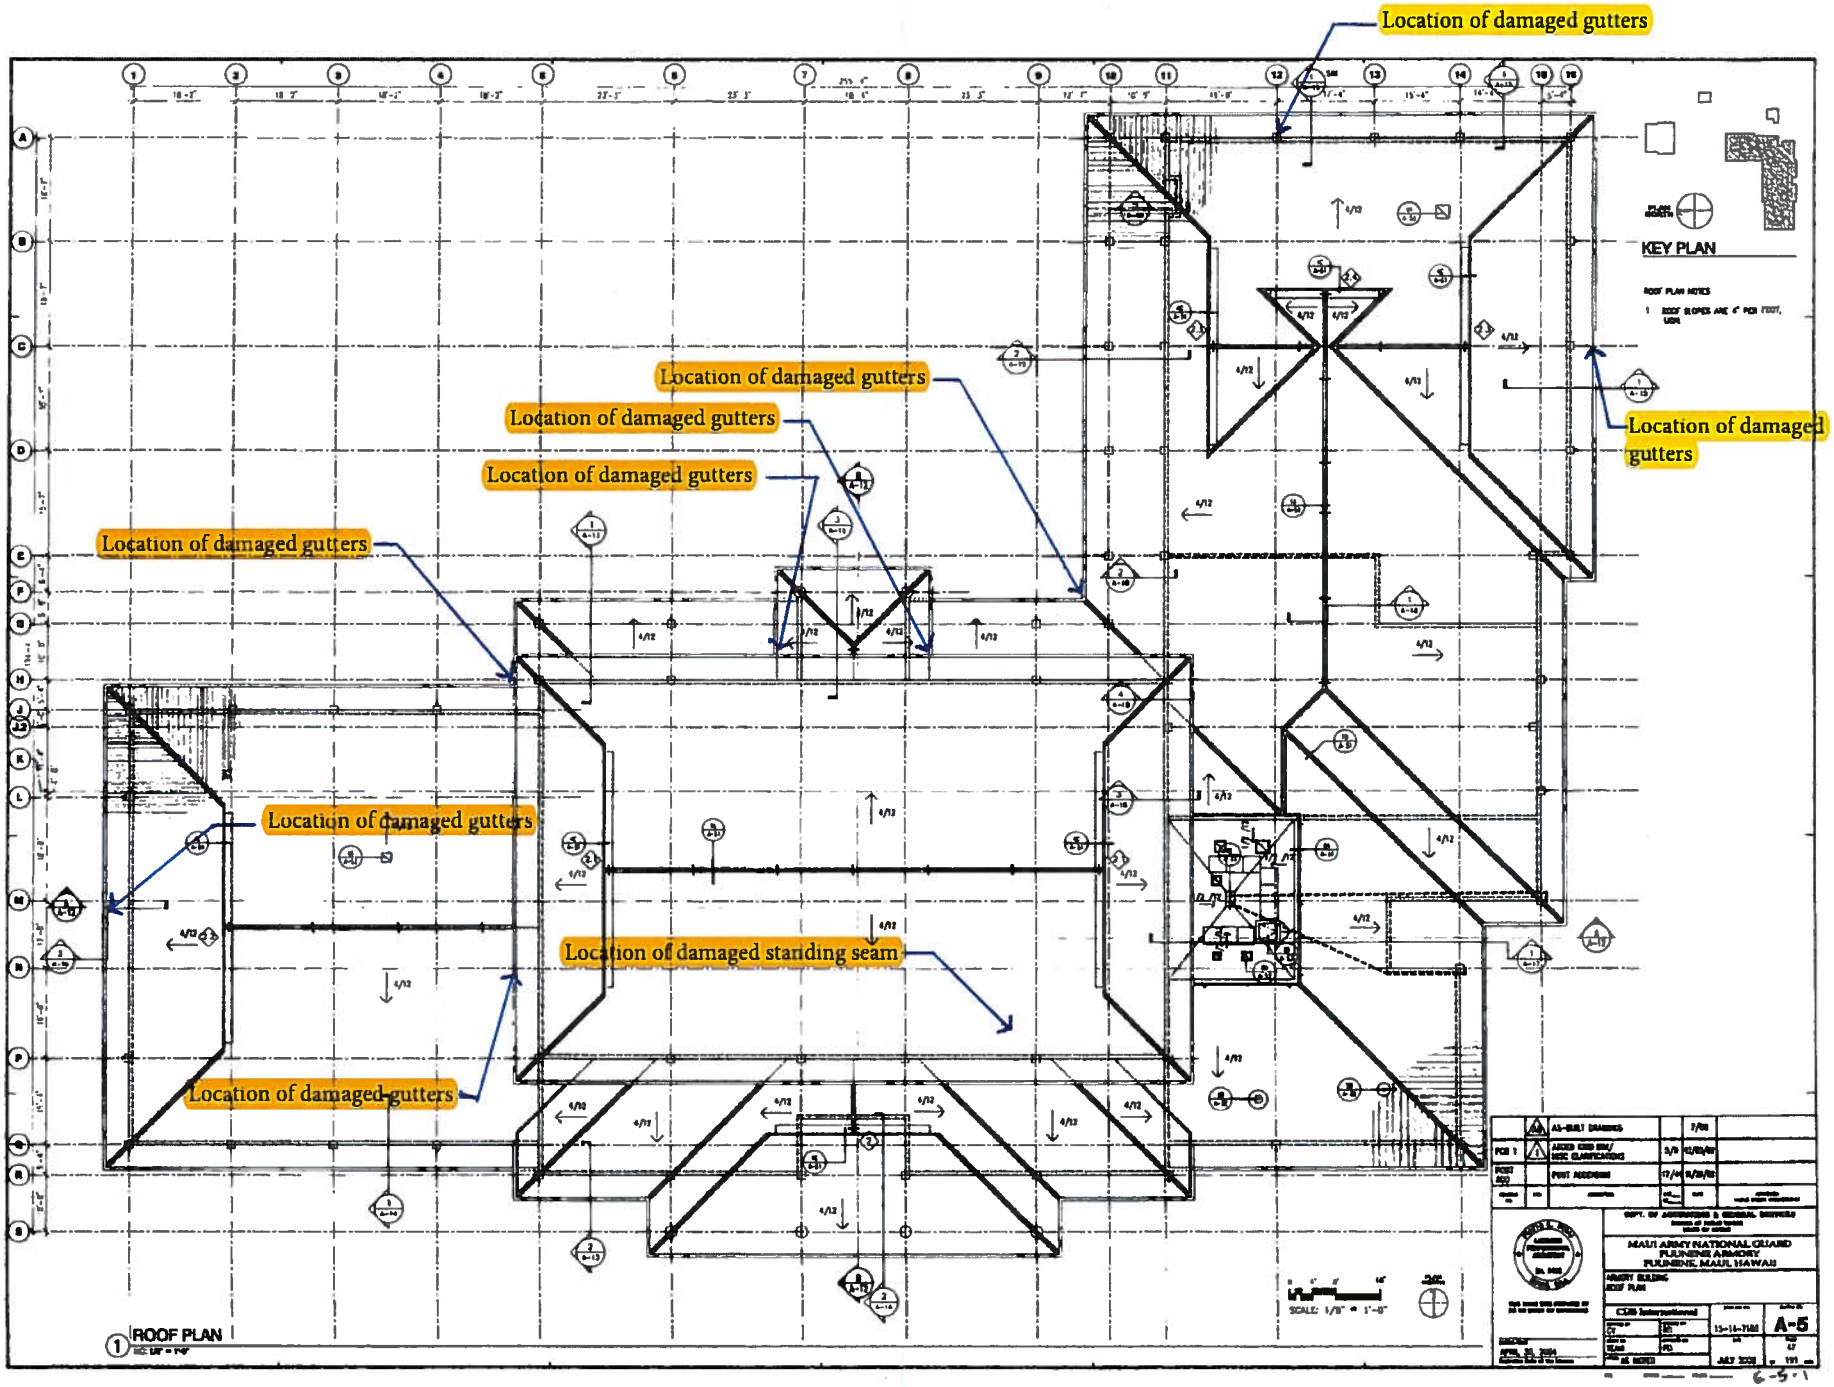

Roof Plan Showing Locations of Damaged Gutters and Standing Seam